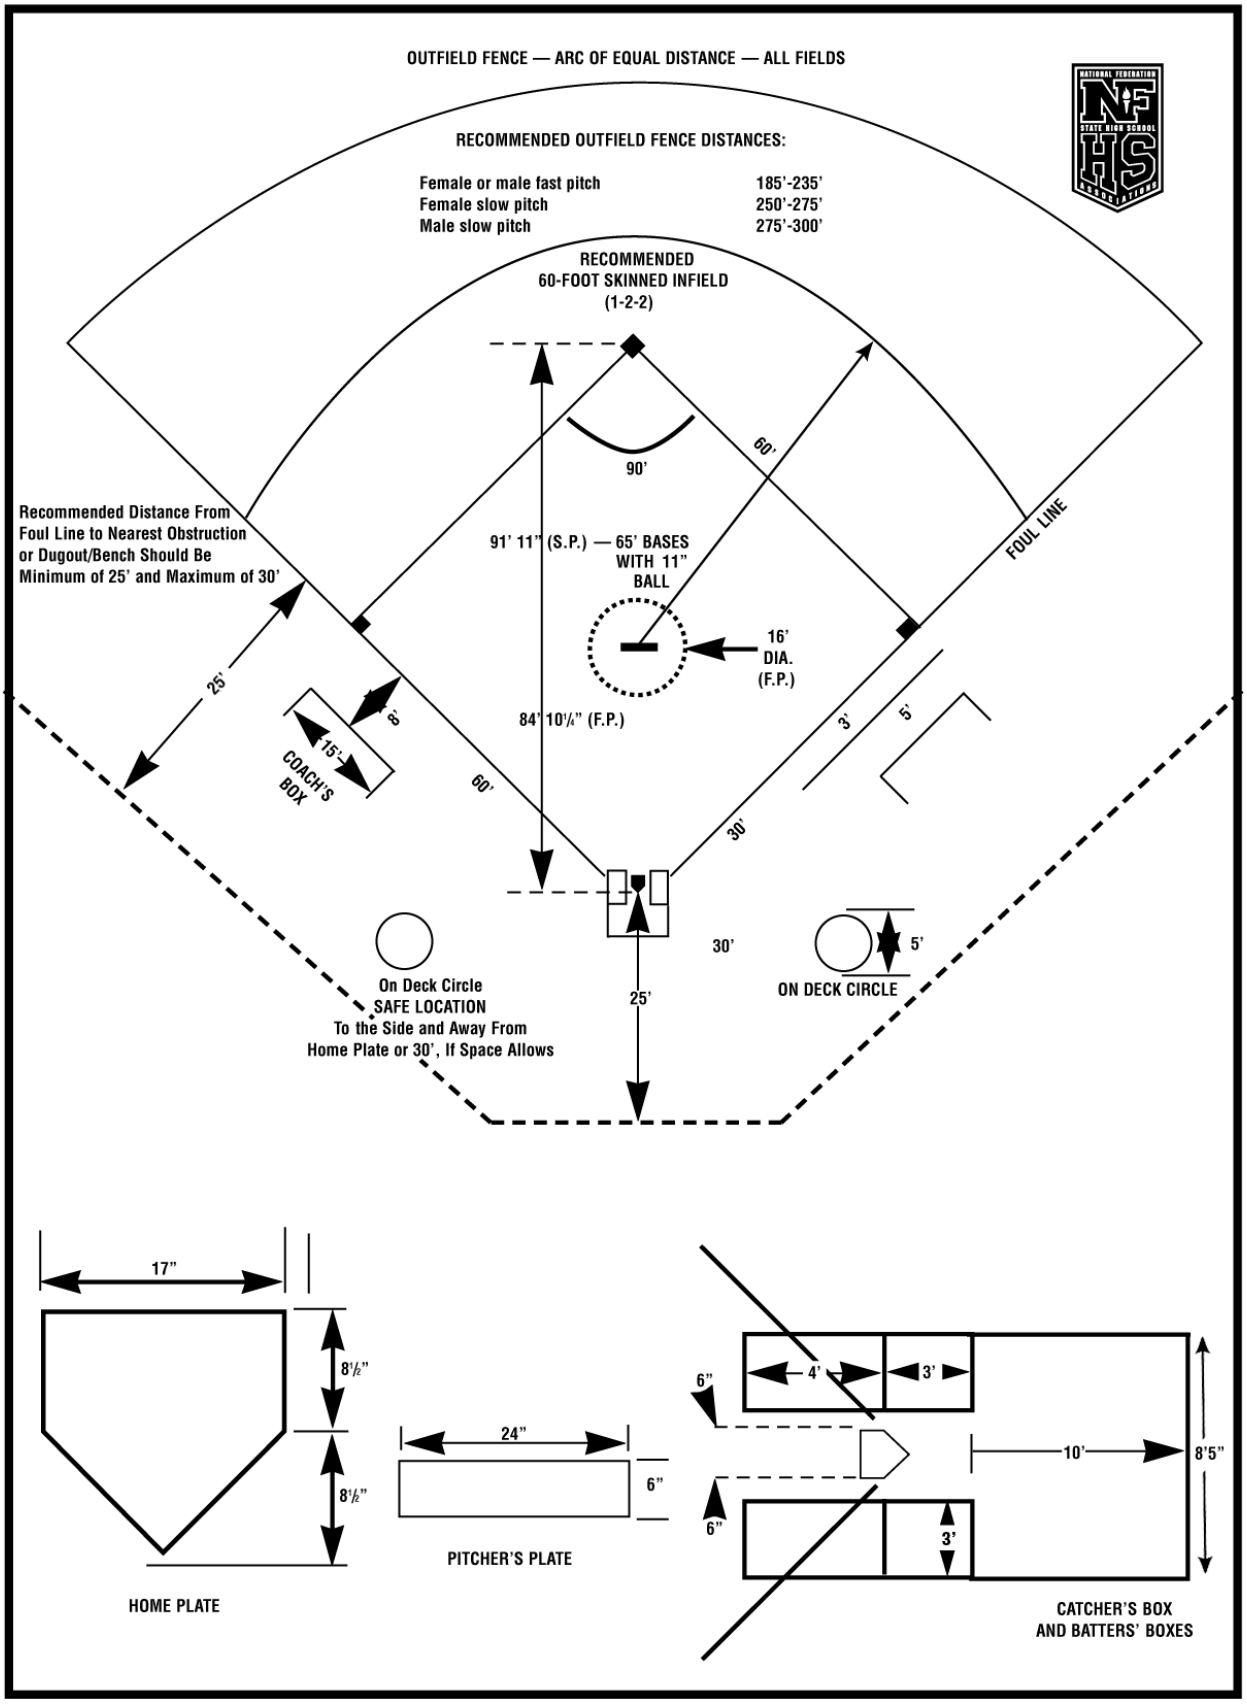
OUTFIELD FENCE — ARC OF EQUAL DISTANCE — ALL FIELDS
RECOMMENDED OUTFIELD FENCE DISTANCES:
Female or male fast pitch 185'-235'
Female slow pitch 250'-275'
Male slow pitch 275'-300'
RECOMMENDED 60-FOOT SKINNED INFIELD (1-2-2)
90'
60'
Recommended Distance From Foul Line to Nearest Obstruction or Dugout/Bench Should Be Minimum of 25' and Maximum of 30'
91' 11" (S.P.) — 65' BASES WITH 11" BALL
FOUL LINE
16' DIA. (F.P.)
84' 10¼" (F.P.)
25'
8'
15'
COACH'S BOX
60'
3'
5'
30'
30'
5'
25'
On Deck Circle SAFE LOCATION To the Side and Away From Home Plate or 30', If Space Allows
ON DECK CIRCLE
17"
8½"
8½"
HOME PLATE
24"
6"
PITCHER'S PLATE
6"
4'
3'
6"
10'
8'5"
3'
CATCHER'S BOX AND BATTERS' BOXES

Diagram 1